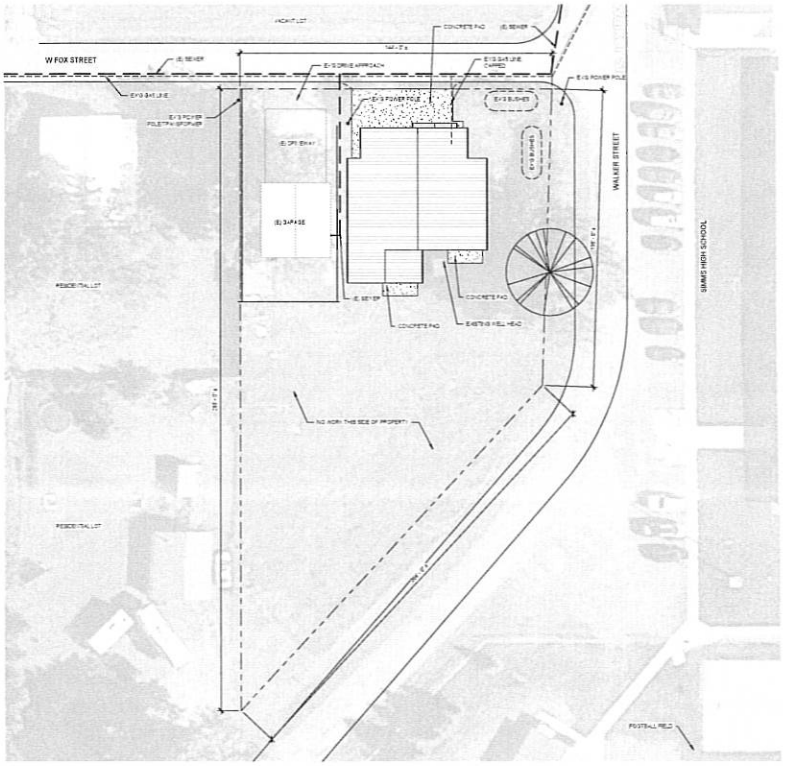

1 EXISTING SITE PLAN
1" = 20'-0"

slate ARCHITECTURE
107 W. LAWRENCE STREET
HELENA, MT 59601
TEL | 406.457.0360
www.slatearchitecture.com

PRELIMINARY NOT FOR CONSTRUCTION

75% CONSTRUCTION DOCUMENTS

SIMMS RESIDENCE

130 WALKER ST, SIMMS, MT 59477

Project No.| 17055
Issue Date| JUNE 20, 2018

SITE PLAN

Sheet No. | A2.0

Printed On: 6/26/2018 9:37:31 AM

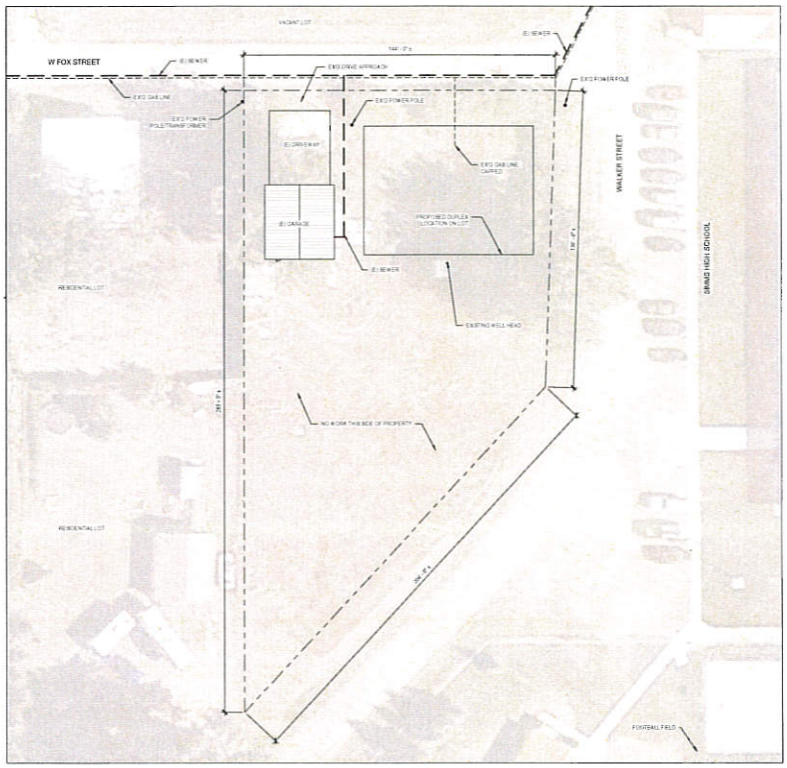

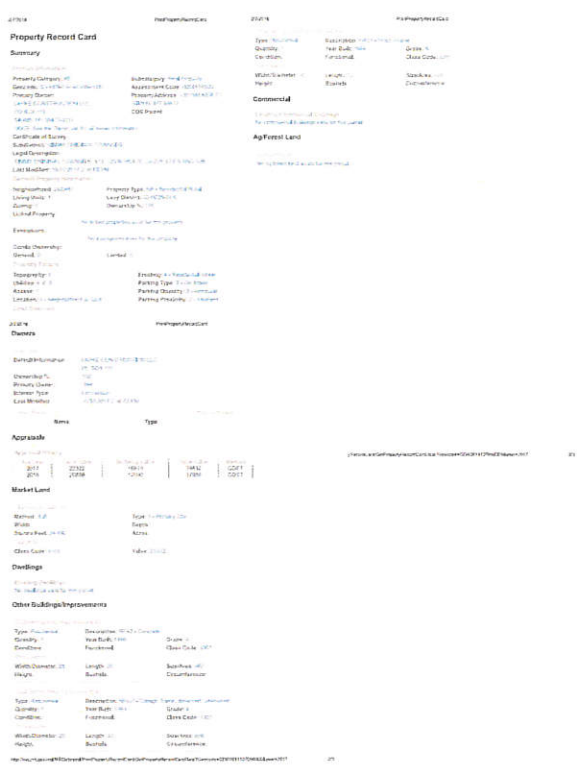

1 EXISTING SITE PLAN
NTS

slate ARCHITECTURE
107 W. Lawrence St.
Helena, MT 59601
Tel | 406.457.0360
www.slatearchitecture.com

EXISTING SITE PLAN

SIMMS RESIDENCE

LAPKE

PRELIMINARY

Printed On: 2/12/2018 1:40:48 PM