NAME AND ADDRESS OF APPLICANT:

SAMUEL KEASTER
P.O. BOX 501, BELT, MT 59412

LEGAL DESCRIPTION:

SECTION 05, TOWNSHIP 19 NORTH, RANGE 02 EAST, IN E2NW MK 30 & 33

EXISTING LAND USE:

MIXED-USE

PROPOSED LAND USE:

LIGHT MANUFACTURING & BUILDING MATERIALS

NOTE: PARCEL BOUNDARIES SHOWN ARE ACCURATE AS OF AUGUST 1, 2019 PER THE MONTANA CADASTRAL MAPPING PROJECT. SAID BOUNDARIES ARE SHOWN FOR INFORMATIONAL PURPOSES ONLY. FURTHER, SAID PARCEL BOUNDARIES DO NOT CONSTITUTE A BOUNDARY SURVEY AS PERFORMED BY A LAND SURVEYOR LICENSED BY THE STATE OF MONTANA.

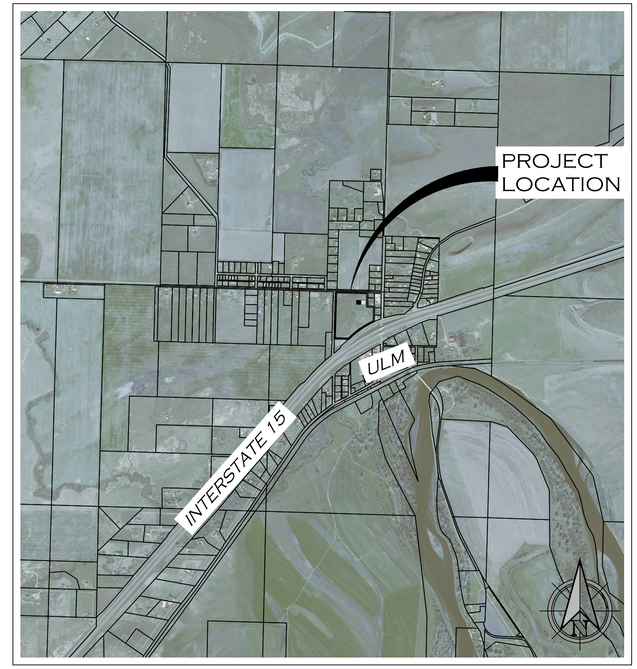

VICINITY MAP
NOT TO SCALE

LANDSCAPING:

STREET FRONTAGE: 15' BUFFER YARD W/ 1 TREE PER 80 LINEAR FEET OF FRONTAGE
PERIMETER: 15' BUFFER YARD W/ BERM & 1 TREE PER 10 LINEAR FEET OF FRONTAGE

0 100
IN FEET

COLOR VERIFICATION
ELEMENTS ON THIS EXHIBIT ARE INTENDED TO BE IN COLOR. IF PROPERLY REPRODUCED, RED, GREEN AND BLUE WILL BE VISIBLE.

JOB #:	1924
DRAWN:	MOH
DESIGN:	N/A
QA:	N/A
DATE:	10/29/2019

DESCRIPTION	DATE

WOITH ENGINEERING, INC.
ENGINEERS & SURVEYORS
GREAT FALLS • MISSOULA • WWW.WOITHENG.COM

COPYRIGHT © WOITH ENGINEERING, INC. 2019

MONTANA MOSS ROCK SUPPLY
ULM MONTANA

SPECIAL USE PERMIT APPLICATION SITE PLAN

EX-A

EX-A SITE PLAN.DWG PLOTTED BY:WEIMSLA2 ON Oct/29/2019

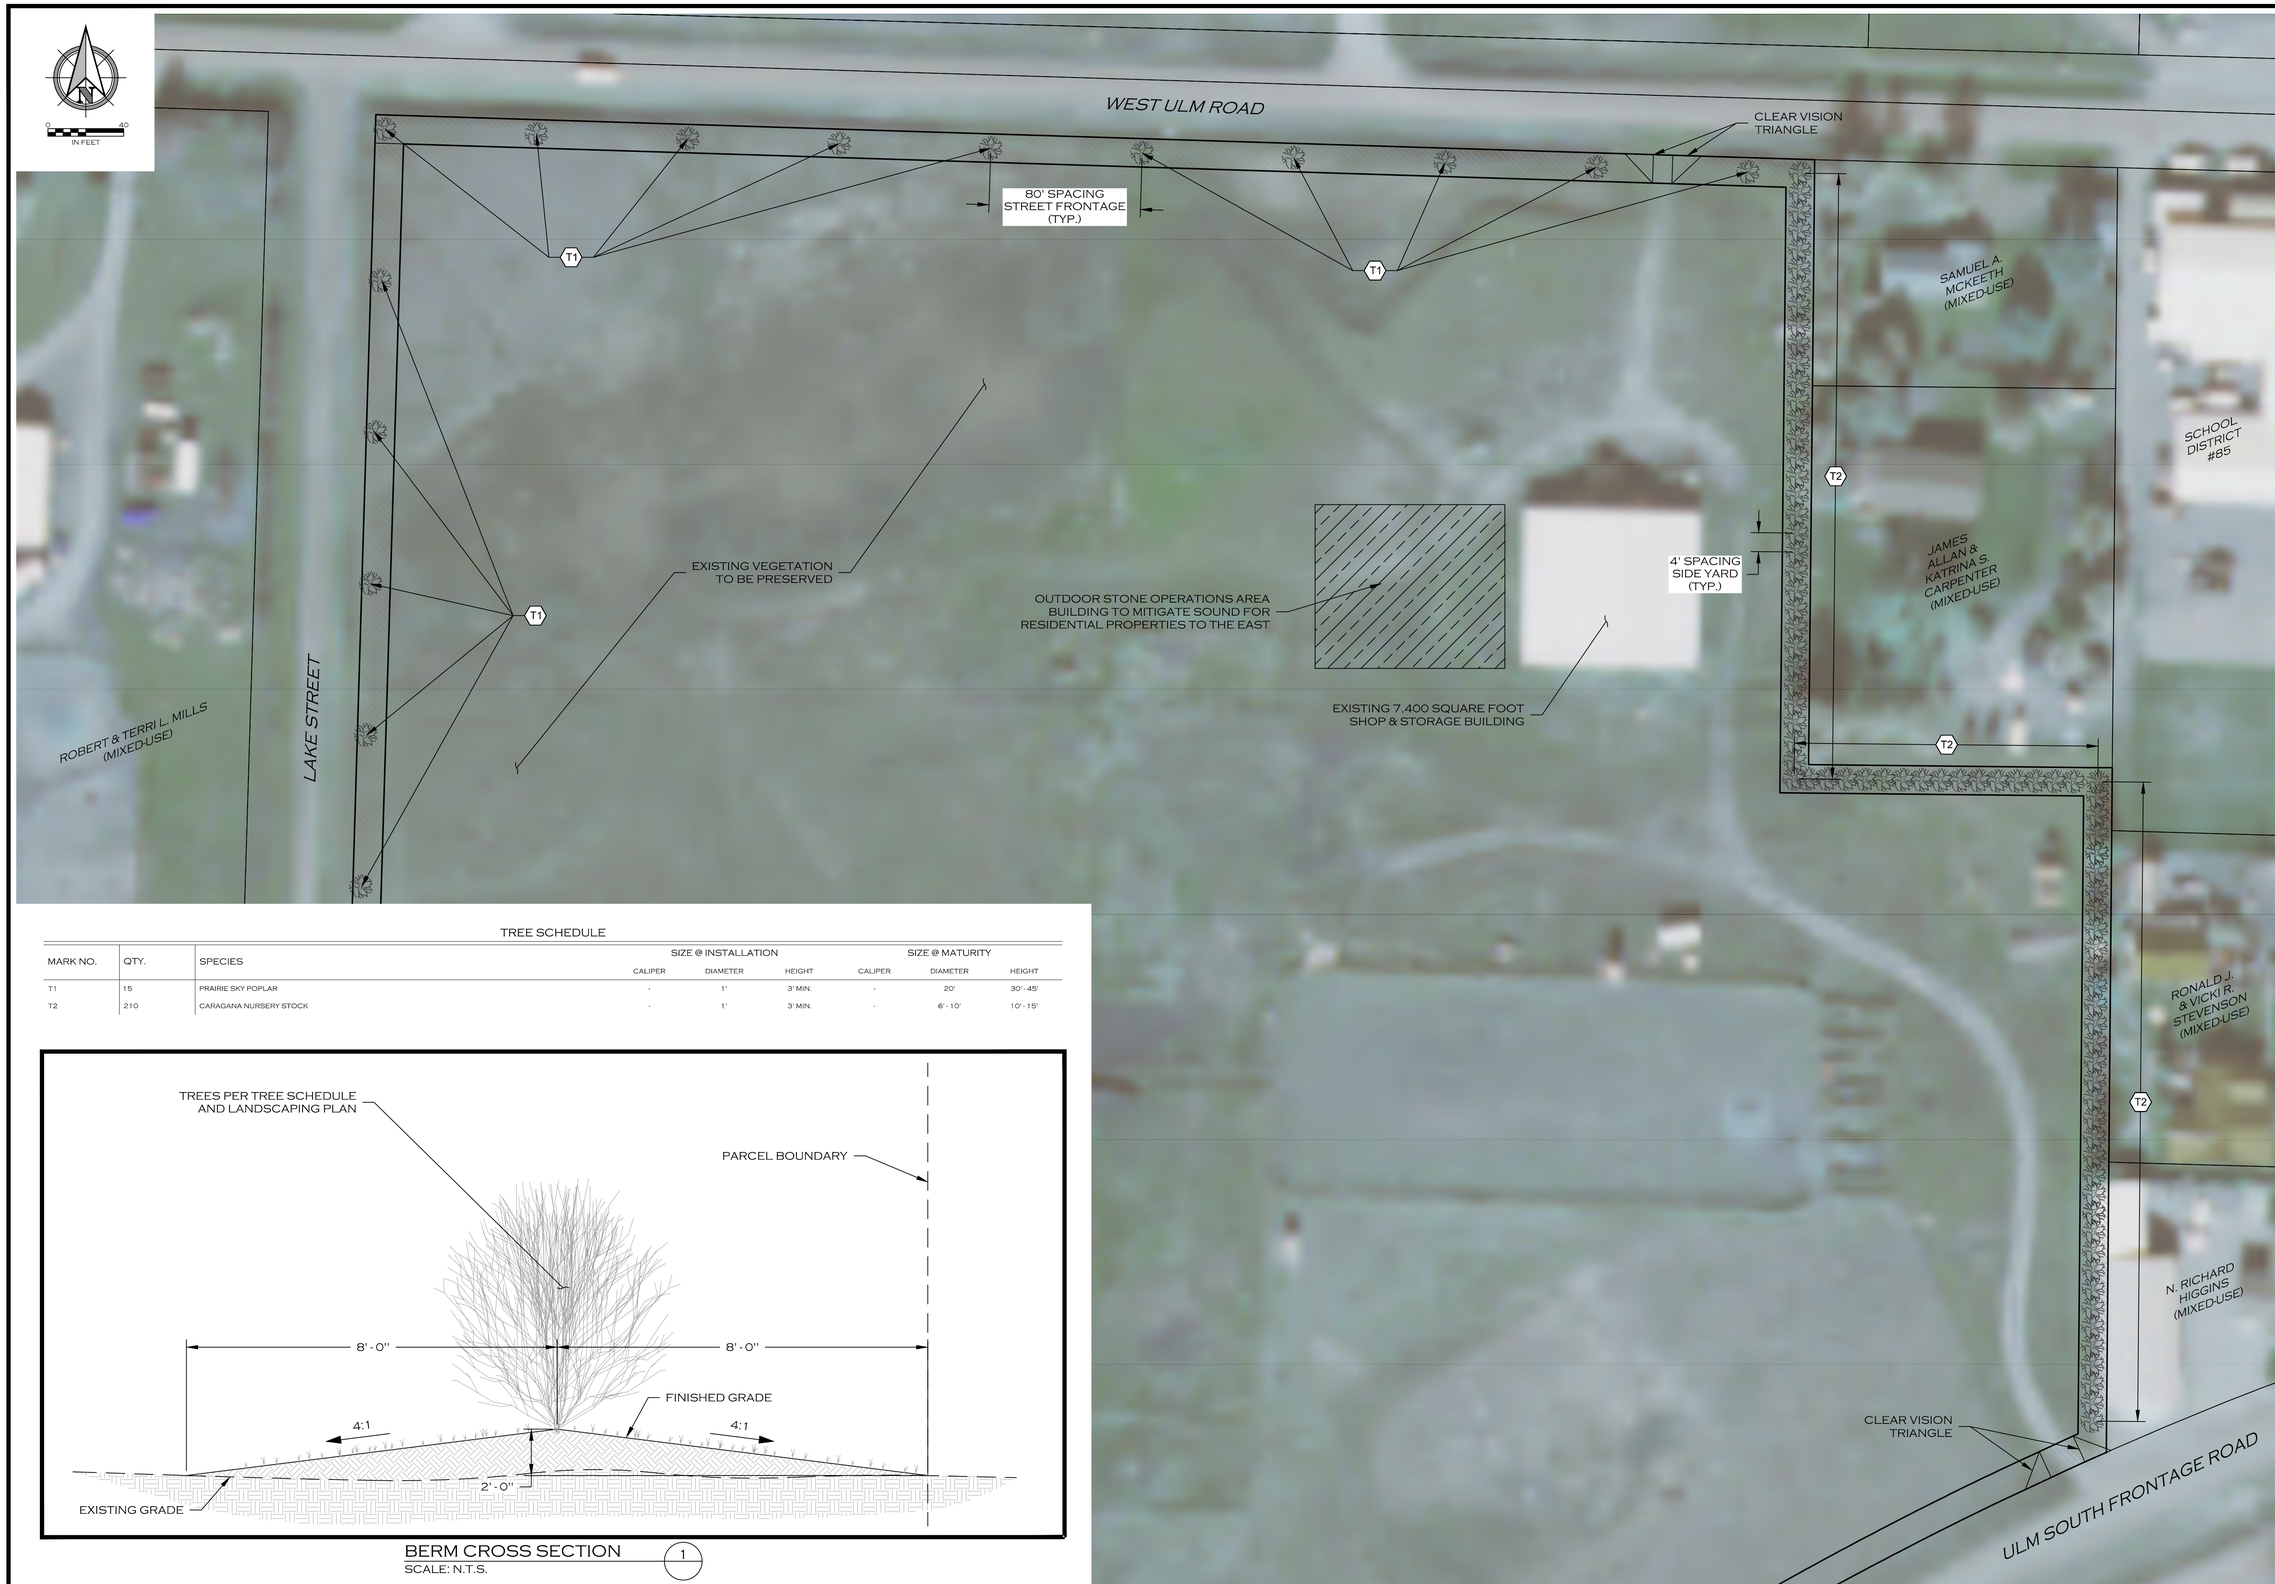

TREE SCHEDULE

MARK NO.	QTY.	SPECIES	SIZE @ INSTALLATION			SIZE @ MATURITY		
			CALIPER	DIAMETER	HEIGHT	CALIPER	DIAMETER	HEIGHT
T1	15	PRAIRIE SKY POPLAR	-	1'	3' MIN.	-	20'	30' - 45'
T2	210	CARAGANA NURSERY STOCK	-	1'	3' MIN.	-	6' - 10'	10' - 15'

BERM CROSS SECTION (1)
SCALE: N.T.S.

JOB #:	1924
DRAWN:	MOH
DESIGN:	N/A
QA:	N/A
DATE:	10/29/2019

DESCRIPTION	DATE

WOITH ENGINEERING, INC.
ENGINEERS & SURVEYORS
GREAT FALLS • MISSOULA • WWW.WOITHENG.COM

COPYRIGHT © WOITH ENGINEERING, INC. 2019

MONTANA MOSS ROCK SUPPLY
ULM MONTANA

LANDSCAPING PLAN

EX-B

EX-A SITE PLAN.DWG PLOTTED BY: WEIMSLA2 ON OCT/29/2019