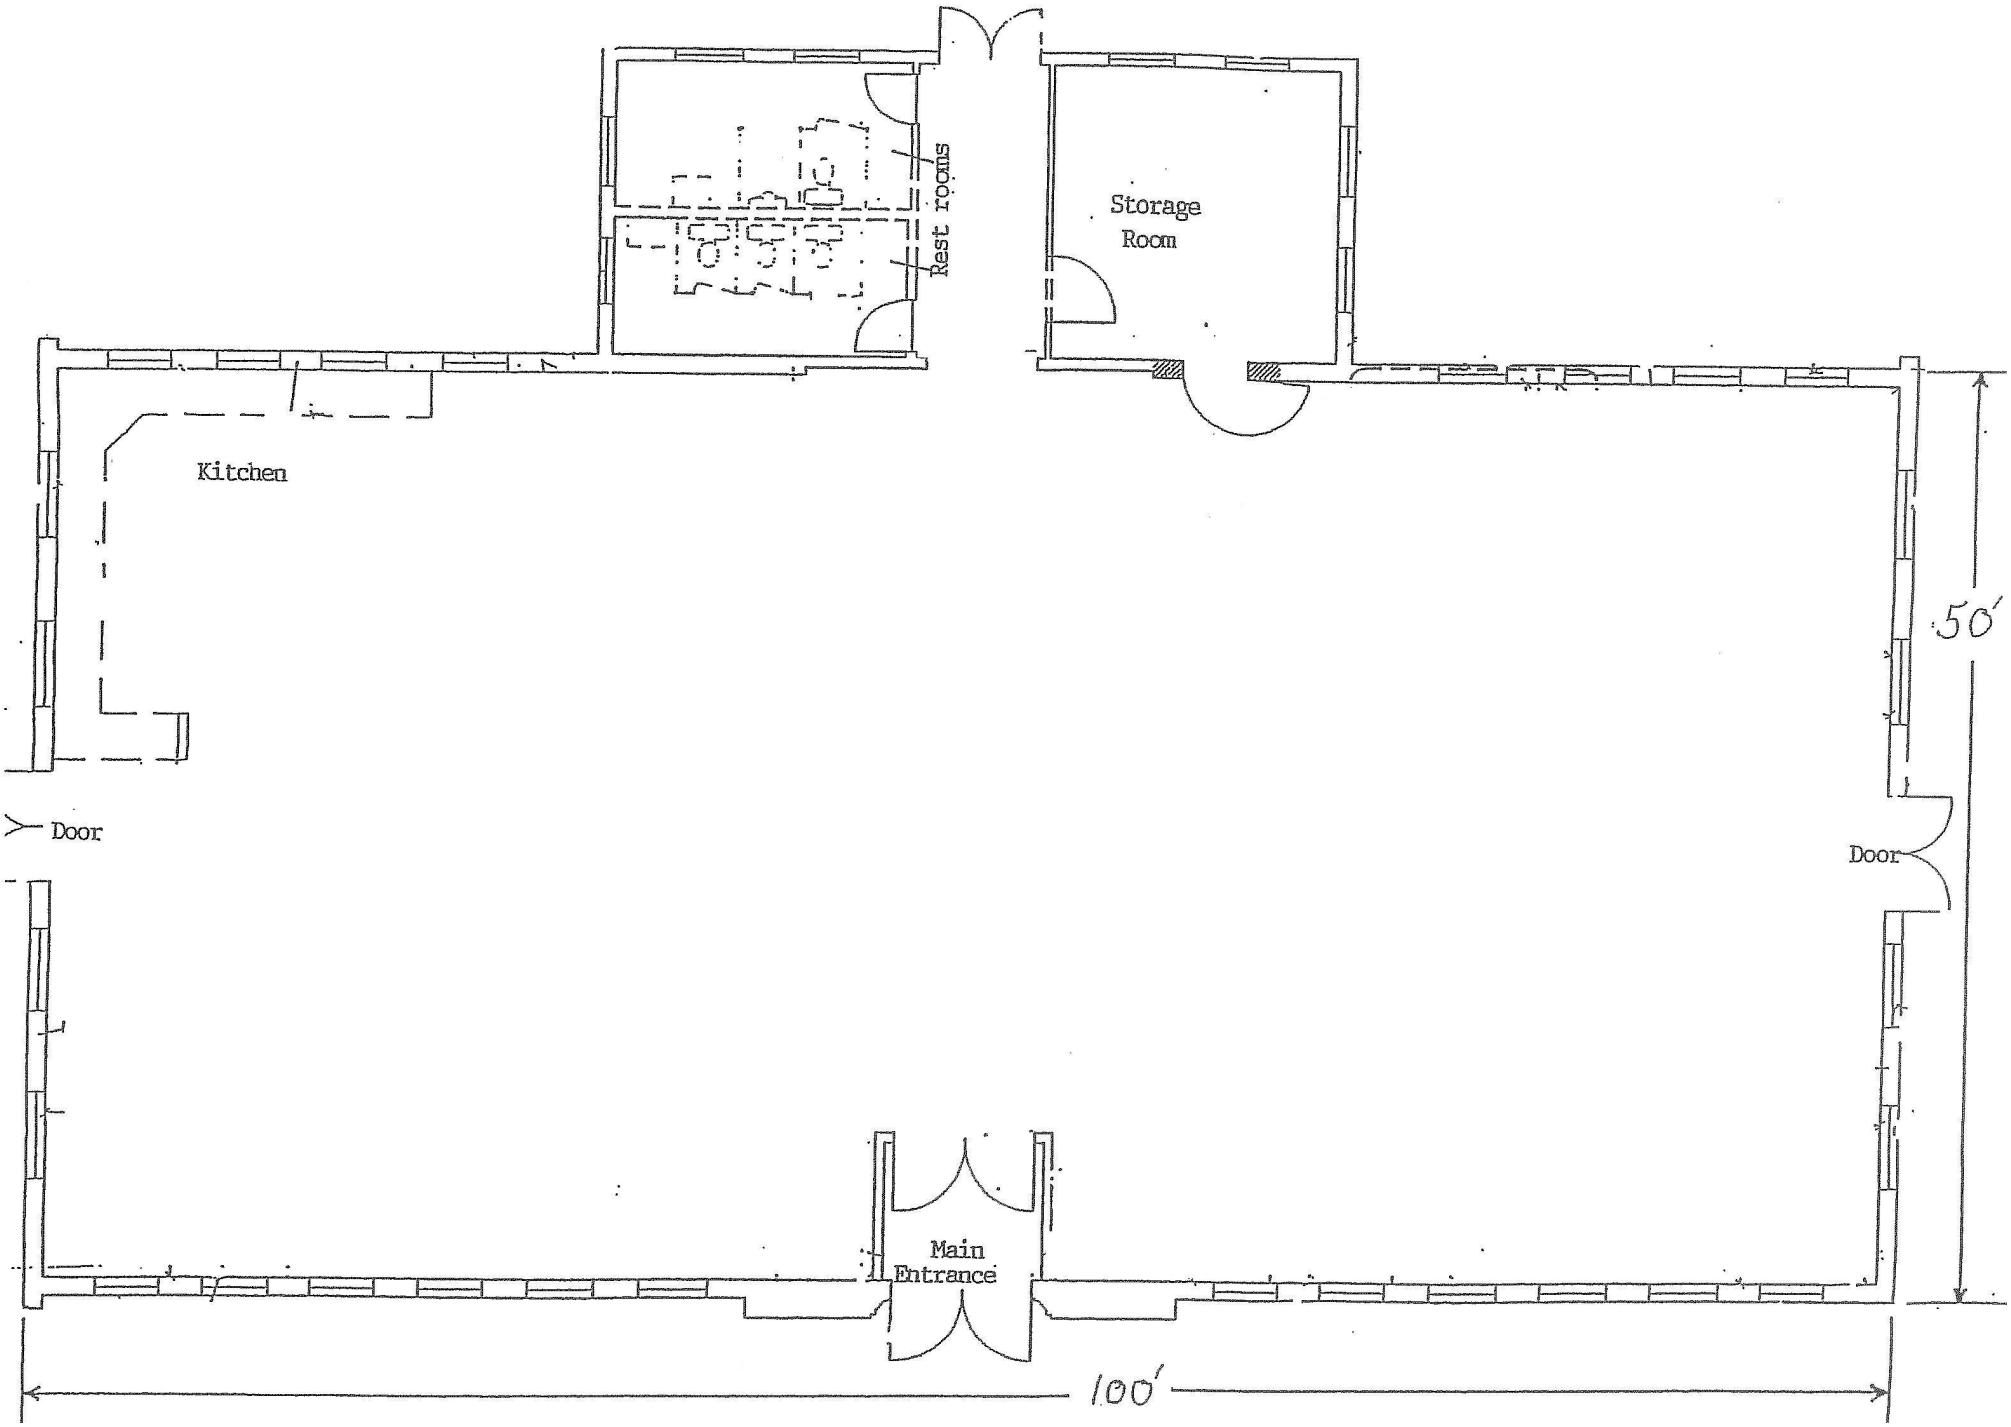
Rest rooms
Storage
Room
Kitchen
Door
Door
Main
Entrance
50'
100'